CONSTRUCTION TO BE DONE BY FACILITY:

D - 64" WIDE x 88" HIGH MIN DOOR OPENING WITH 165" MIN SWING CLEARANCE
- ALL APPROVALS, PERMITS, AND AGENCY SUBMITTALS
- WET ENVIRONMENT, DESIGN ROOM ACCORDINGLY
- ROOM MUST REMAIN ABOVE FREEZING AT ALL TIMES OR WARRANTY IS VOIDED
- NEED FORKLIFT WITH FORKS 7-3/4" WIDE (MAX) x 6FT LONG (MINIMUM)
- FLOOR UNDER TREADMILL BE FLAT & LEVEL WITHIN .5" PER 12FT

PLUMBING TO BE DONE BY FACILITY:

F - 4" FLOOR DRAIN NEAR TREADMILL CORNER AND MECHANICAL EQUIPMENT
A - ADDITION DRAIN MAY BE ADDED TO HANDLE RAPIDLY DUMPED WATER
- COLD WATER SUPPLY WITH HOSE BIB, FOR FILLING WATER STORAGE TANK
- HOT WATER WITH HOSE BIB FOR MAKEUP, TREADMILL & CARTRIDGE CLEANING

ELECTRICAL TO BE DONE BY FACILITY:

- 230V | 1PH | 60HZ | 50AMP | 3 WIRE ELECTRICAL SUPPLY AND MOUNT DISCONNECT
- CONNECT INCOMING POWER TO CONTROL PANEL PER NEC CODE
- EQUIPMENT WILL RUN BELOW 230VAC, BUT SHORTENS LIFE EXPECTANCY AND VOIDS WARRANTY (*AN AQUABOOST TRANSFORMER P/N0789490 RAISES 20VAC*)

HUDSON SUPPLIED:

- CUSTOM DESIGNED LAYOUT DRAWING WITH THE PURCHASE OF PRODUCT
- INSTALLATION OF PURCHASED ITEMS AS PER FINAL SIGNED DRAWING
- ON SITE IN-SERVICE TRAINING PROVIDED AFTER INSTALL
- "ASK SAM" WATER CARE SERVICE & AFTER HOURS SERVICE SUPPORT
- PROPOSED PLUMBING PATH FOR GRAVITY DRAINING OF UNITS

FACILITY LAUOUT:

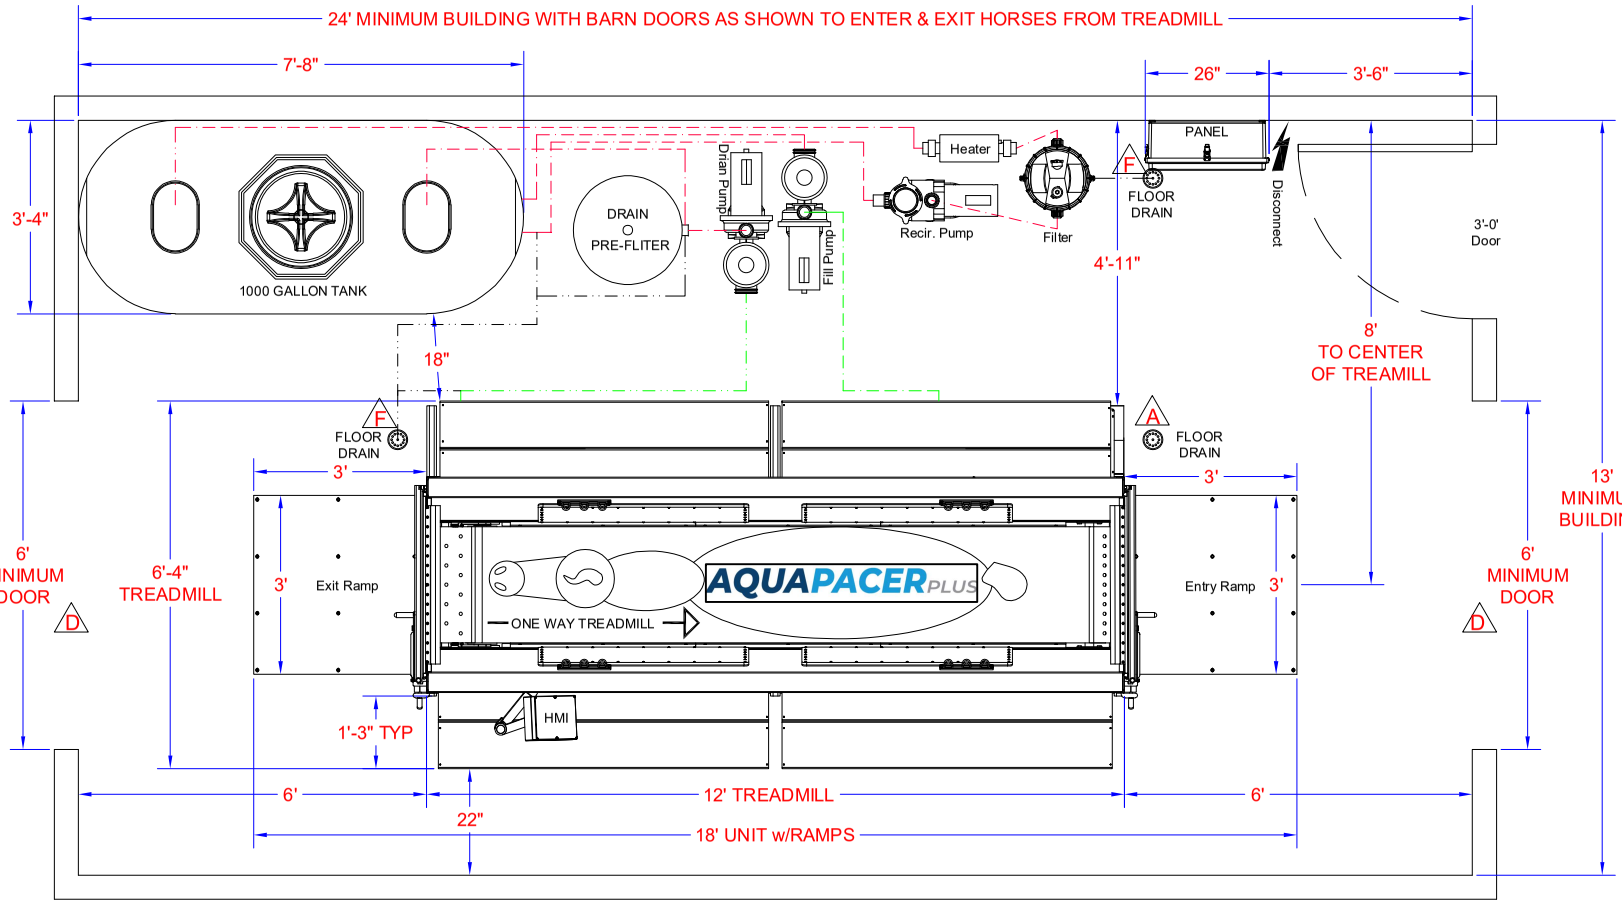

*- - - **EXAMPLE DRAWING SHOWN**, CALL ENGINEERING FOR A CUSTOM LAYOUT - - -*

SYSTEM:

0790957 OPT2
AQUAPACER+ w/RAMPS
1000 GALLON TANK w/EQUIPMENT
INSTALL KIT

REQUIRED OPTION:

0790481
DRAIN PRE-FILTER 420 SQ.FT.

ELEVATION VIEW:

9' MINIMUM CEILING
X = CEILING HEIGHT

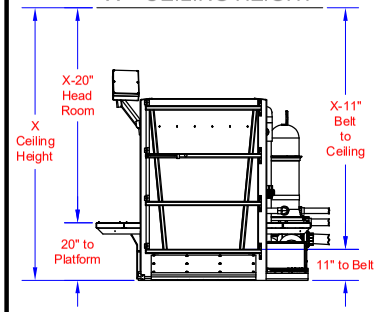

NOTE: CHECK HEAD CLEARANCES FOR HORSES AND HUMANS

WEIGHTS:

TREADMILL EMPTY	4,500 LBS
TREADMILL w/43" WATER	13,000 LBS
1000 GALLON TANK EMPTY	430 LBS
1000 GALLON TANK w/WATER	8,766 LBS

FLOOR LOAD:

TREADMILL w/43" WATER	217 LBS PER SQ. FT.
1000 GALLON TANK w/WATER	458 LBS PER SQ. FT.

HUDSON
1100 WOHLERT ST | ANGOLA, IN 46703
PHONE:1-800-939-3374 | ENG EXT: 222

THIS DRAWING AND INFORMATION CONTAINED THEREON ARE CONFIDENTIAL AND THE PROPERTY OF HUDSON AQUATIC SYSTEMS, LLC. THEY ARE NOT TO BE REPRODUCED, DISTRIBUTED, DISCLOSED OR USED FOR ANY PURPOSE WITHOUT THE EXPRESS WRITTEN CONSENT OF HUDSON AQUATIC SYSTEMS.

DRAWN BY:	SALESMAN:	REV. DATE:	DRAWING #:	FACILITY NAME:
HJS	XXXXX XXXXX	4-2-24	XX-XXXX	AQUAPACER+ w/1000 GALLON TANK (PACKAGE SAMPLE LAYOUT)

- - - FINAL DRAWING SIGN OFF - - -
PRODUCT TO BE BUILT AND INSTALLED AS SHOWN:

APPROVED BY:_____

DATE:_____